SITE & REFERENCE DIMENSIONS (BRACKETED)

REFER TO DRAWINGS 5903 - 001 & 002 FOR FABRICATION DETAILS

NOTES:
1) SUPPLIED IN 3 SECTIONS FOR ON SITE ASSEMBLY
2) FINISH: SHOT BLAST, FLAME SPRAYED ZINC, ETCH PRIME, UNDERCOAT & P.P.C. TO SPECIFIED RAL COLOUR

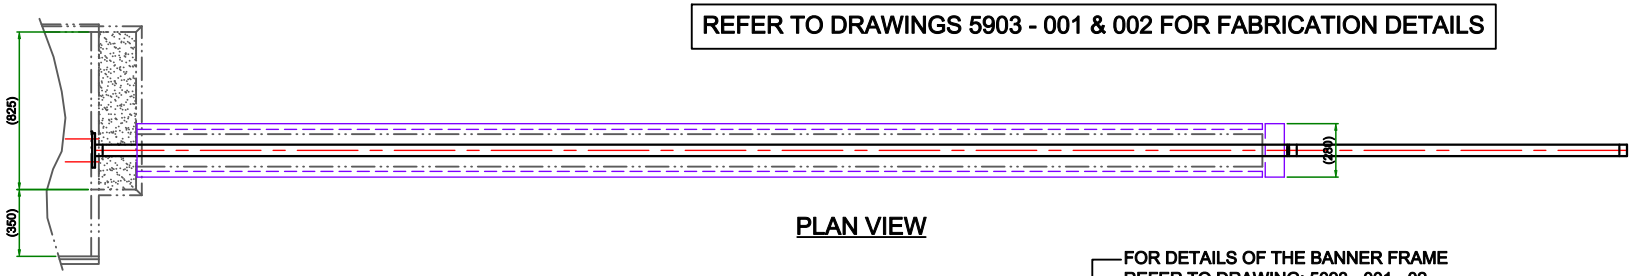

PLAN VIEW

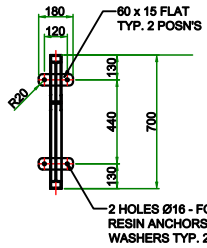

SECTION B - B

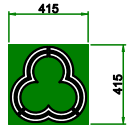

TYPICAL SHAMROCK
(ALL AS PER DRAWING: 5903 - Sk 002 - 02)
70 No Req'd

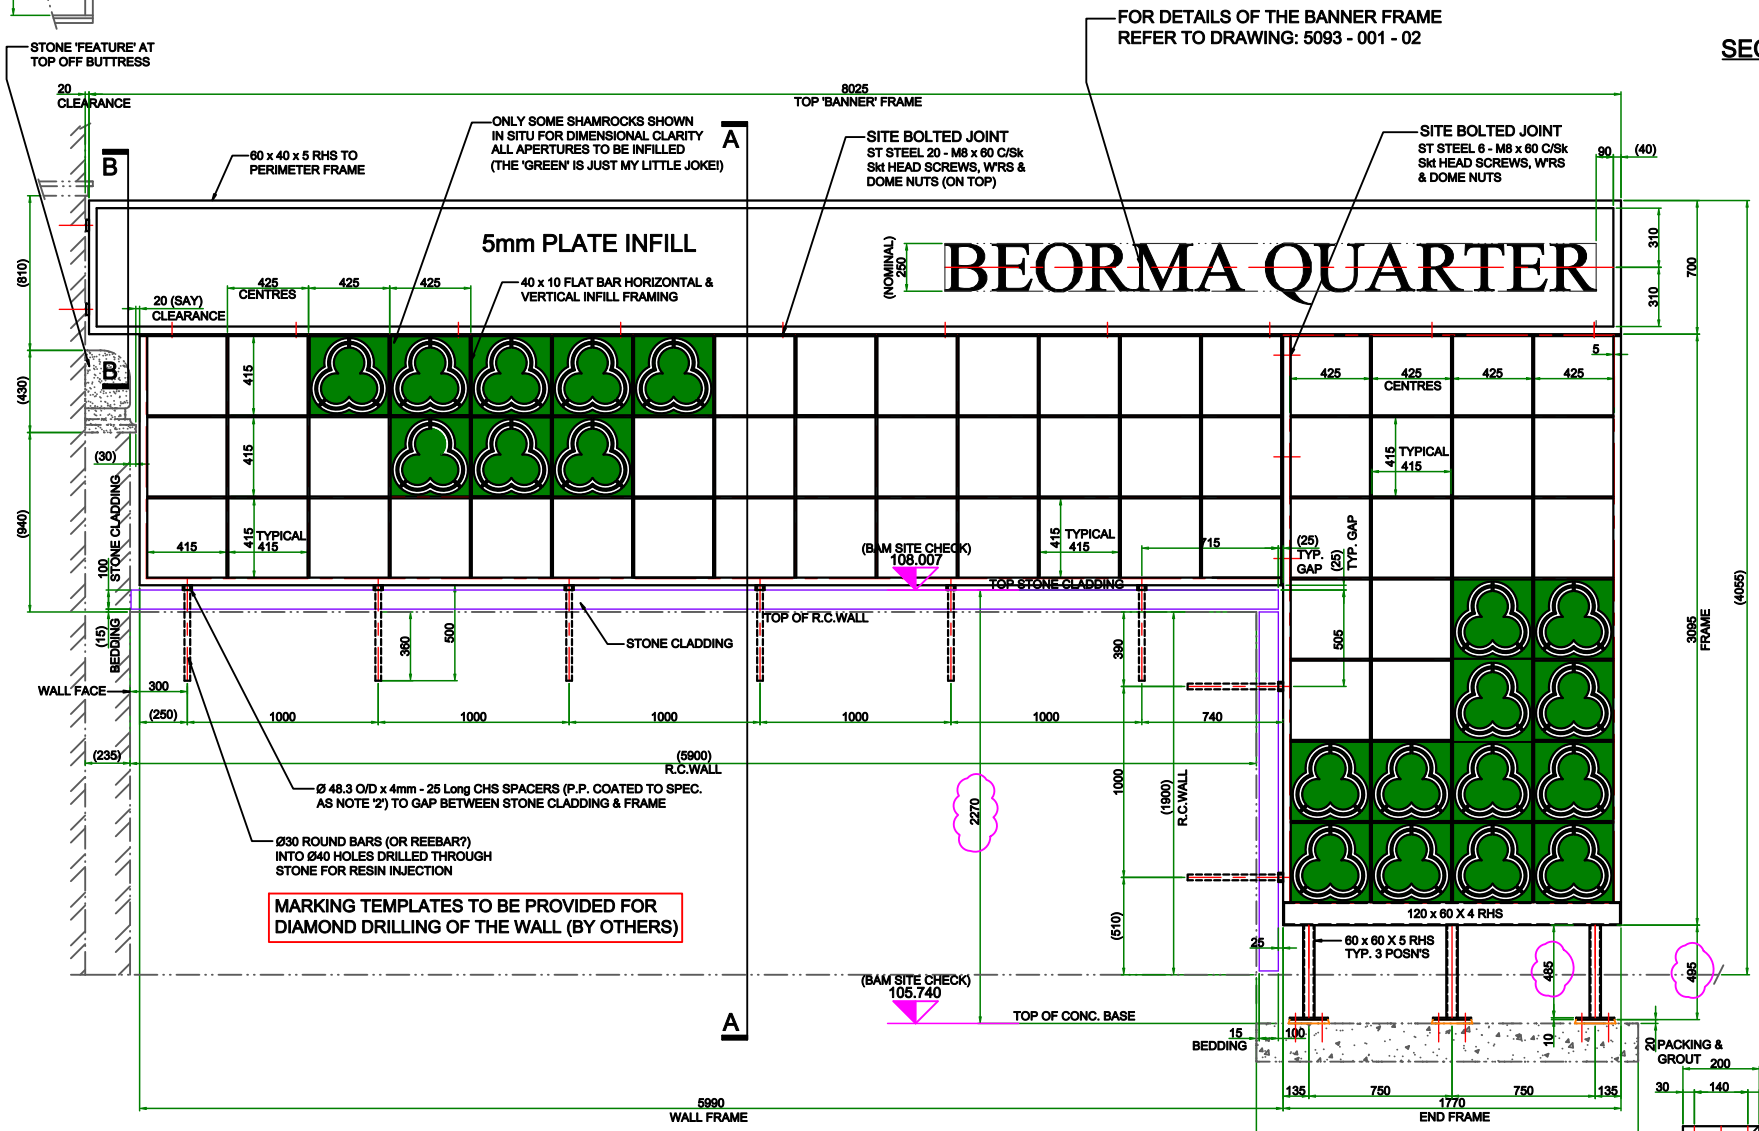

ELEVATION

REV 04

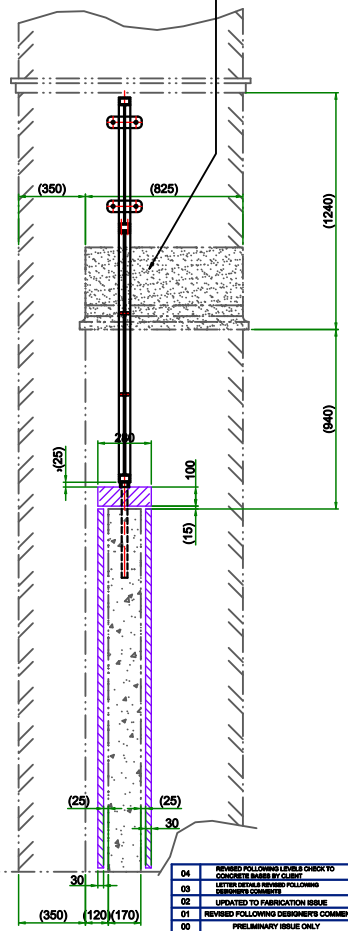

SECTION A - A

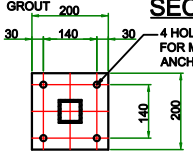

BASE PLATE DETAIL
(1 : 5)

Rev	Amendments	Date	Chkd.
04	REVISED FOLLOWING LEVELS CHECK TO CONCRETE BASES BY CLIENT	08.06.15	MC
03	LETTER DETAILS REVISED FOLLOWING DESIGNER'S COMMENTS	08.06.15	MC
02	UPDATED TO FABRICATION ISSUE	08.06.15	MC
01	REVISED FOLLOWING DESIGNER'S COMMENTS	08.06.15	MC
00	PRELIMINARY ISSUE ONLY	08.06.15	MC

Drn. MC Date 12.05.15 Scales 1 : 10 @ A0
Chkd. Date

Client: BAM CONSTRUCTION LTD.

Project: BEORMA QUARTER, BIRMINGHAM-EXTENDED PHASE 1

METALCRAFT Tottenham Limited
6 – 40 DURNFORD STREET
SEVEN SISTERS ROAD,LONDON N15 5NQ
Tel: 020 8802 1718 Fax: 020
E-mail: [illegible]@metalcraft.com

Drawing Title: FEATURE SCREEN - DIGBETH

Drawing No. 5903 - 101 Rev. 04